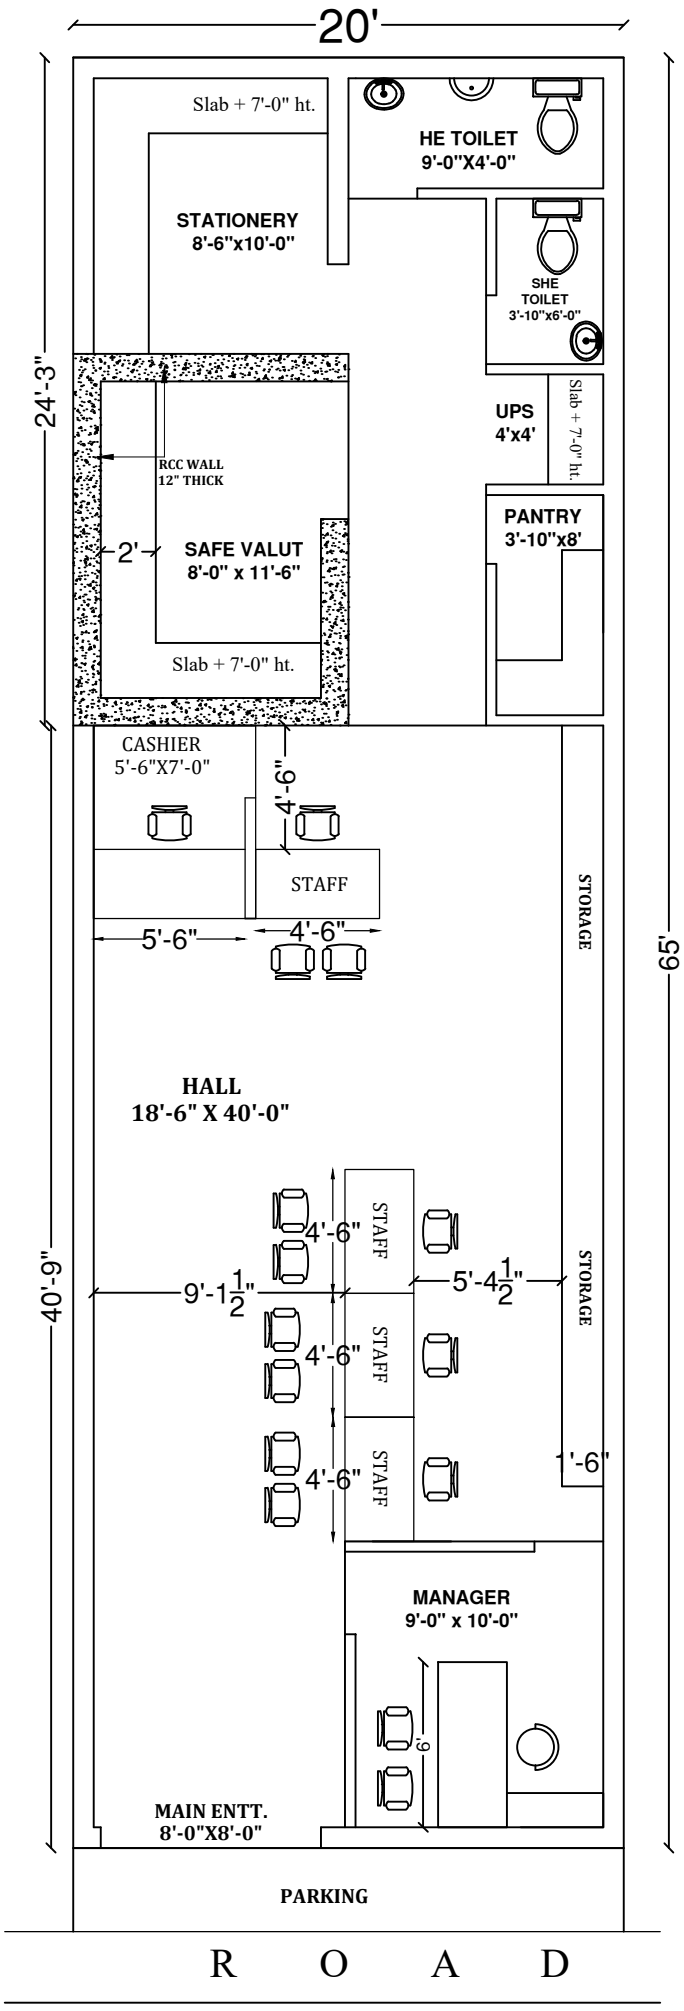

PUNJAB GRAMIN BANK, B.O. **THULIWAL, PROPOSED PLAN.**	**OPTION - A** **Ground Floor**	**DIRECTION**	**AR. B. K. SINGHAL** 98153-29429
TOTAL COVD AREA = 1300 SQFT. **CARPET AREA = 1040 SQFT.**	**DATED:-** **17.02.2025**		**DRAWN BY- ER. AMAN.** **85588-46327**