CASHIER AL WALL UPTO 7' HT.
MANAGER AL WALL UPTO 5' HT.

ALL WALL UPTO ROOF

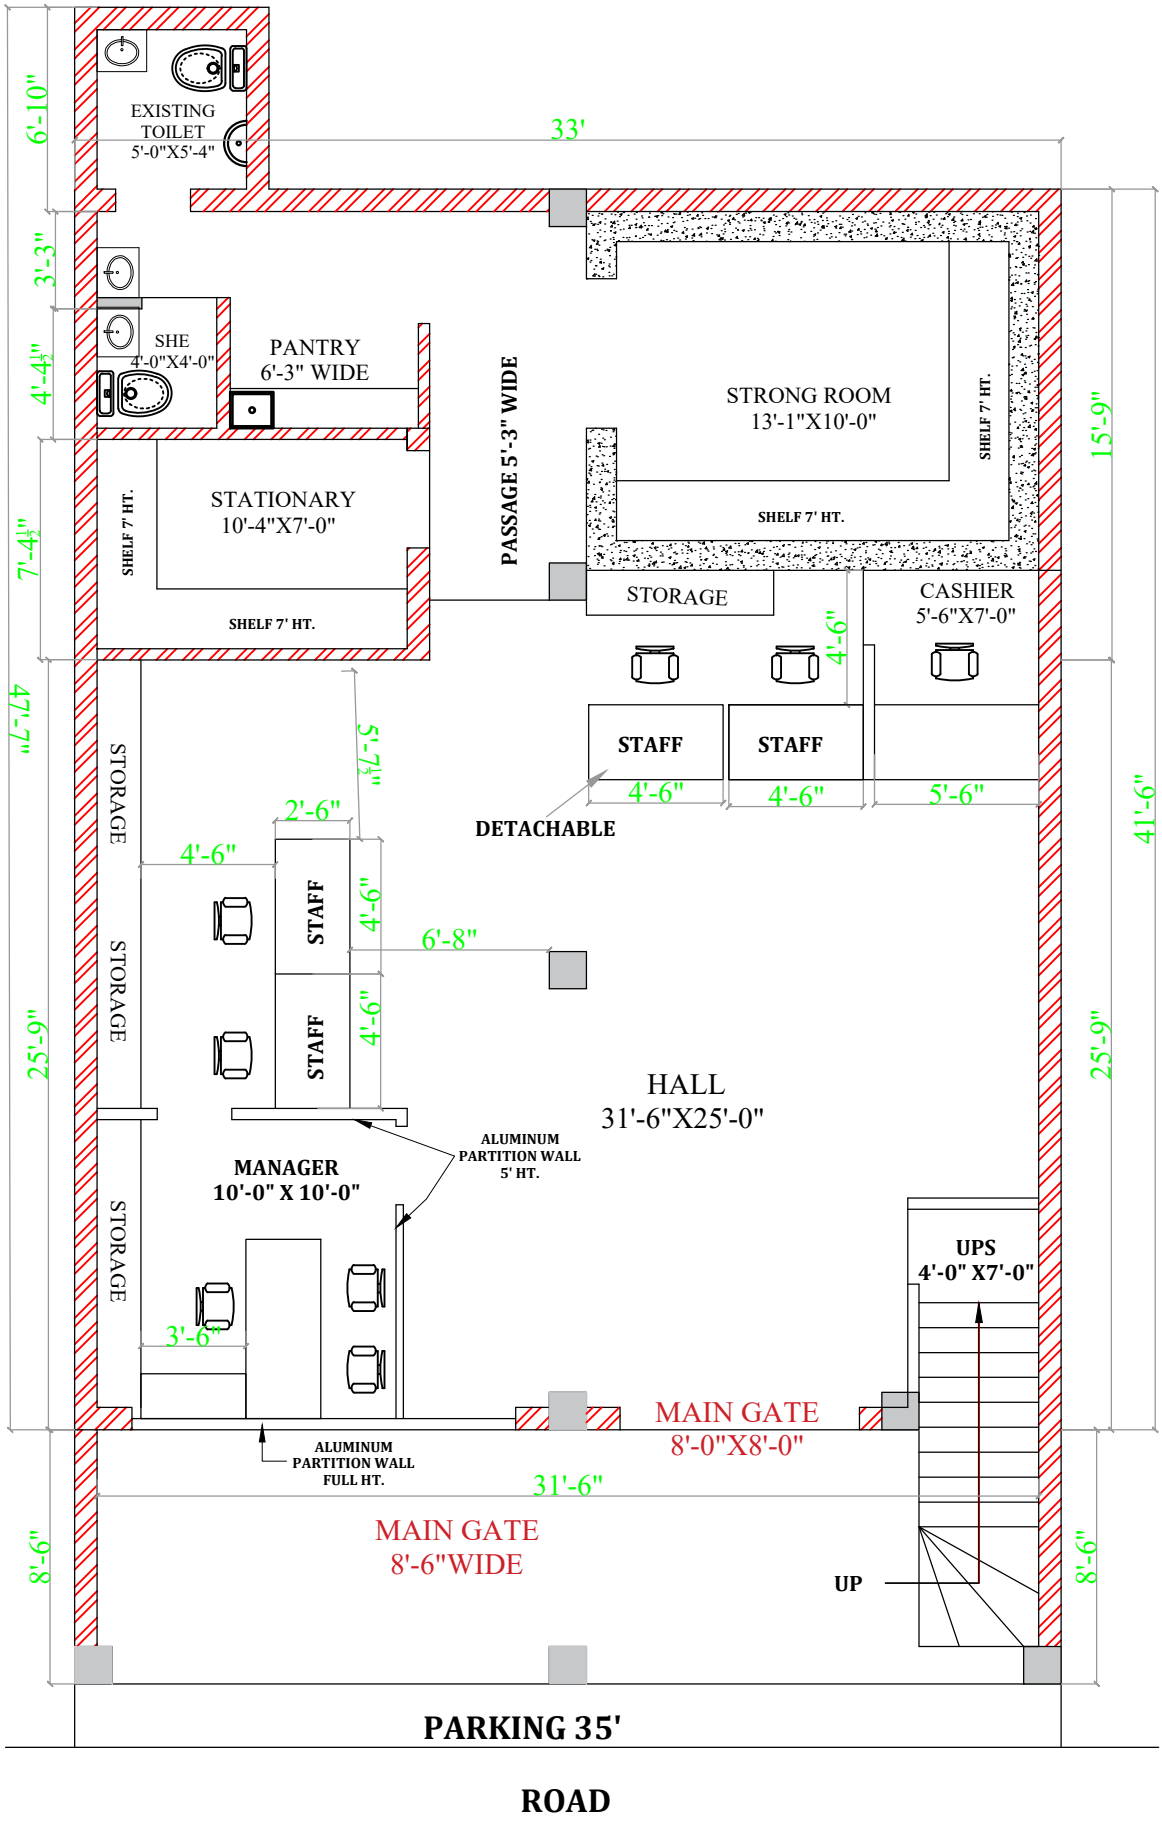

PUNJAB GRAMIN BANK B.O CLOCK TWOER, HOSHIARPUR DATED :- 18.03.2025 OPTION :- B	**TOTAL COVD AREA = 1370 SQFT.** **TOTAL CARPET AREA =1180 SQFT.** **CARPET AREA EXCLUDING WALLS AND TOILETS**	DIRECTION N NORTH	B.K.Singhal 4 Cool Road, Jalandhar 98153-29429